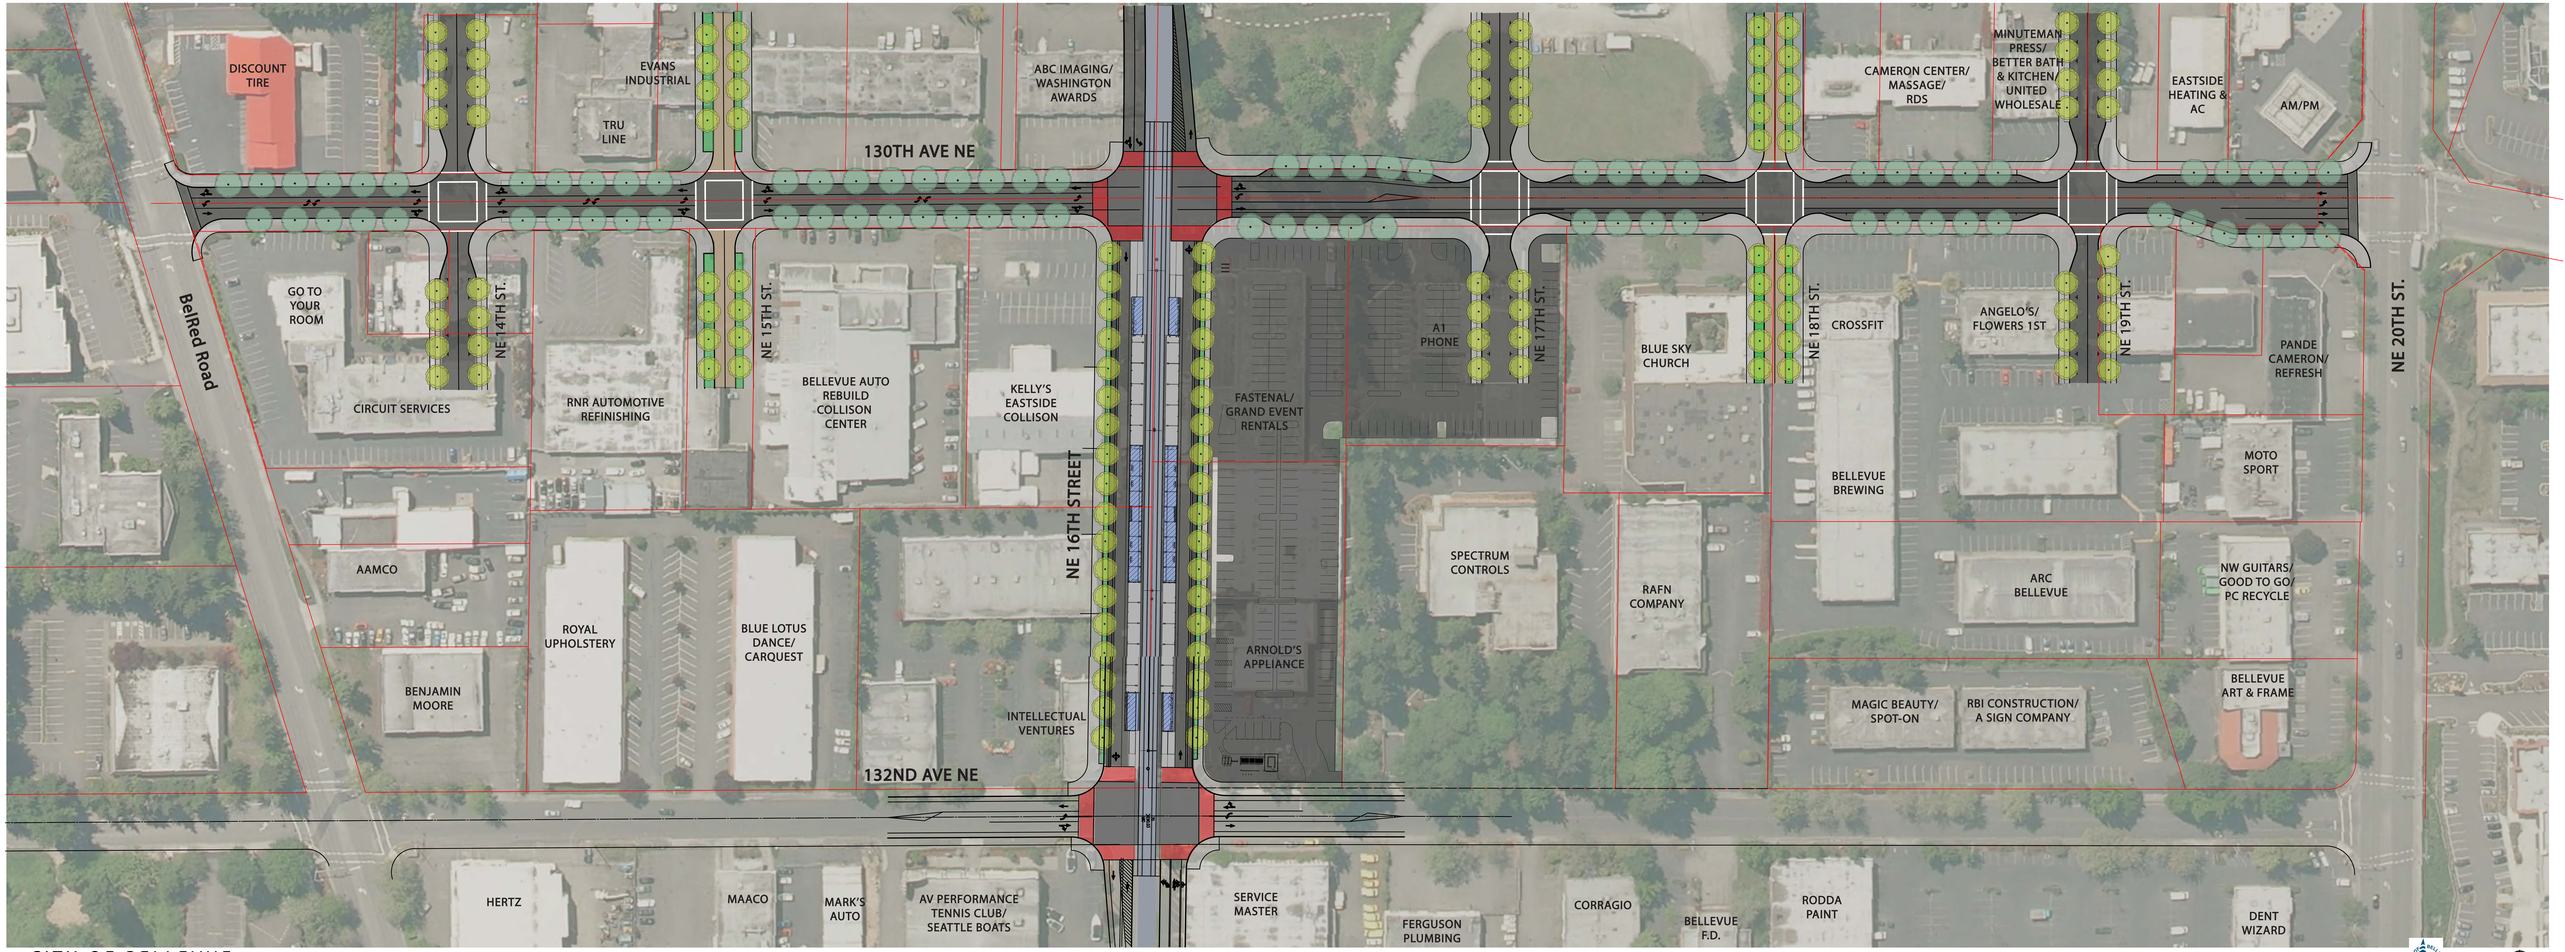

CITY OF BELLEVUE

CIP #PW-R-170: 130th Avenue NE - Bel-Red Road to NE 20th St.
CIP #PW-R-174: NE 16th Street - 130th Avenue NE to 132nd Avenue NE

Parametrix

SCALE IN FEET
0 30 60